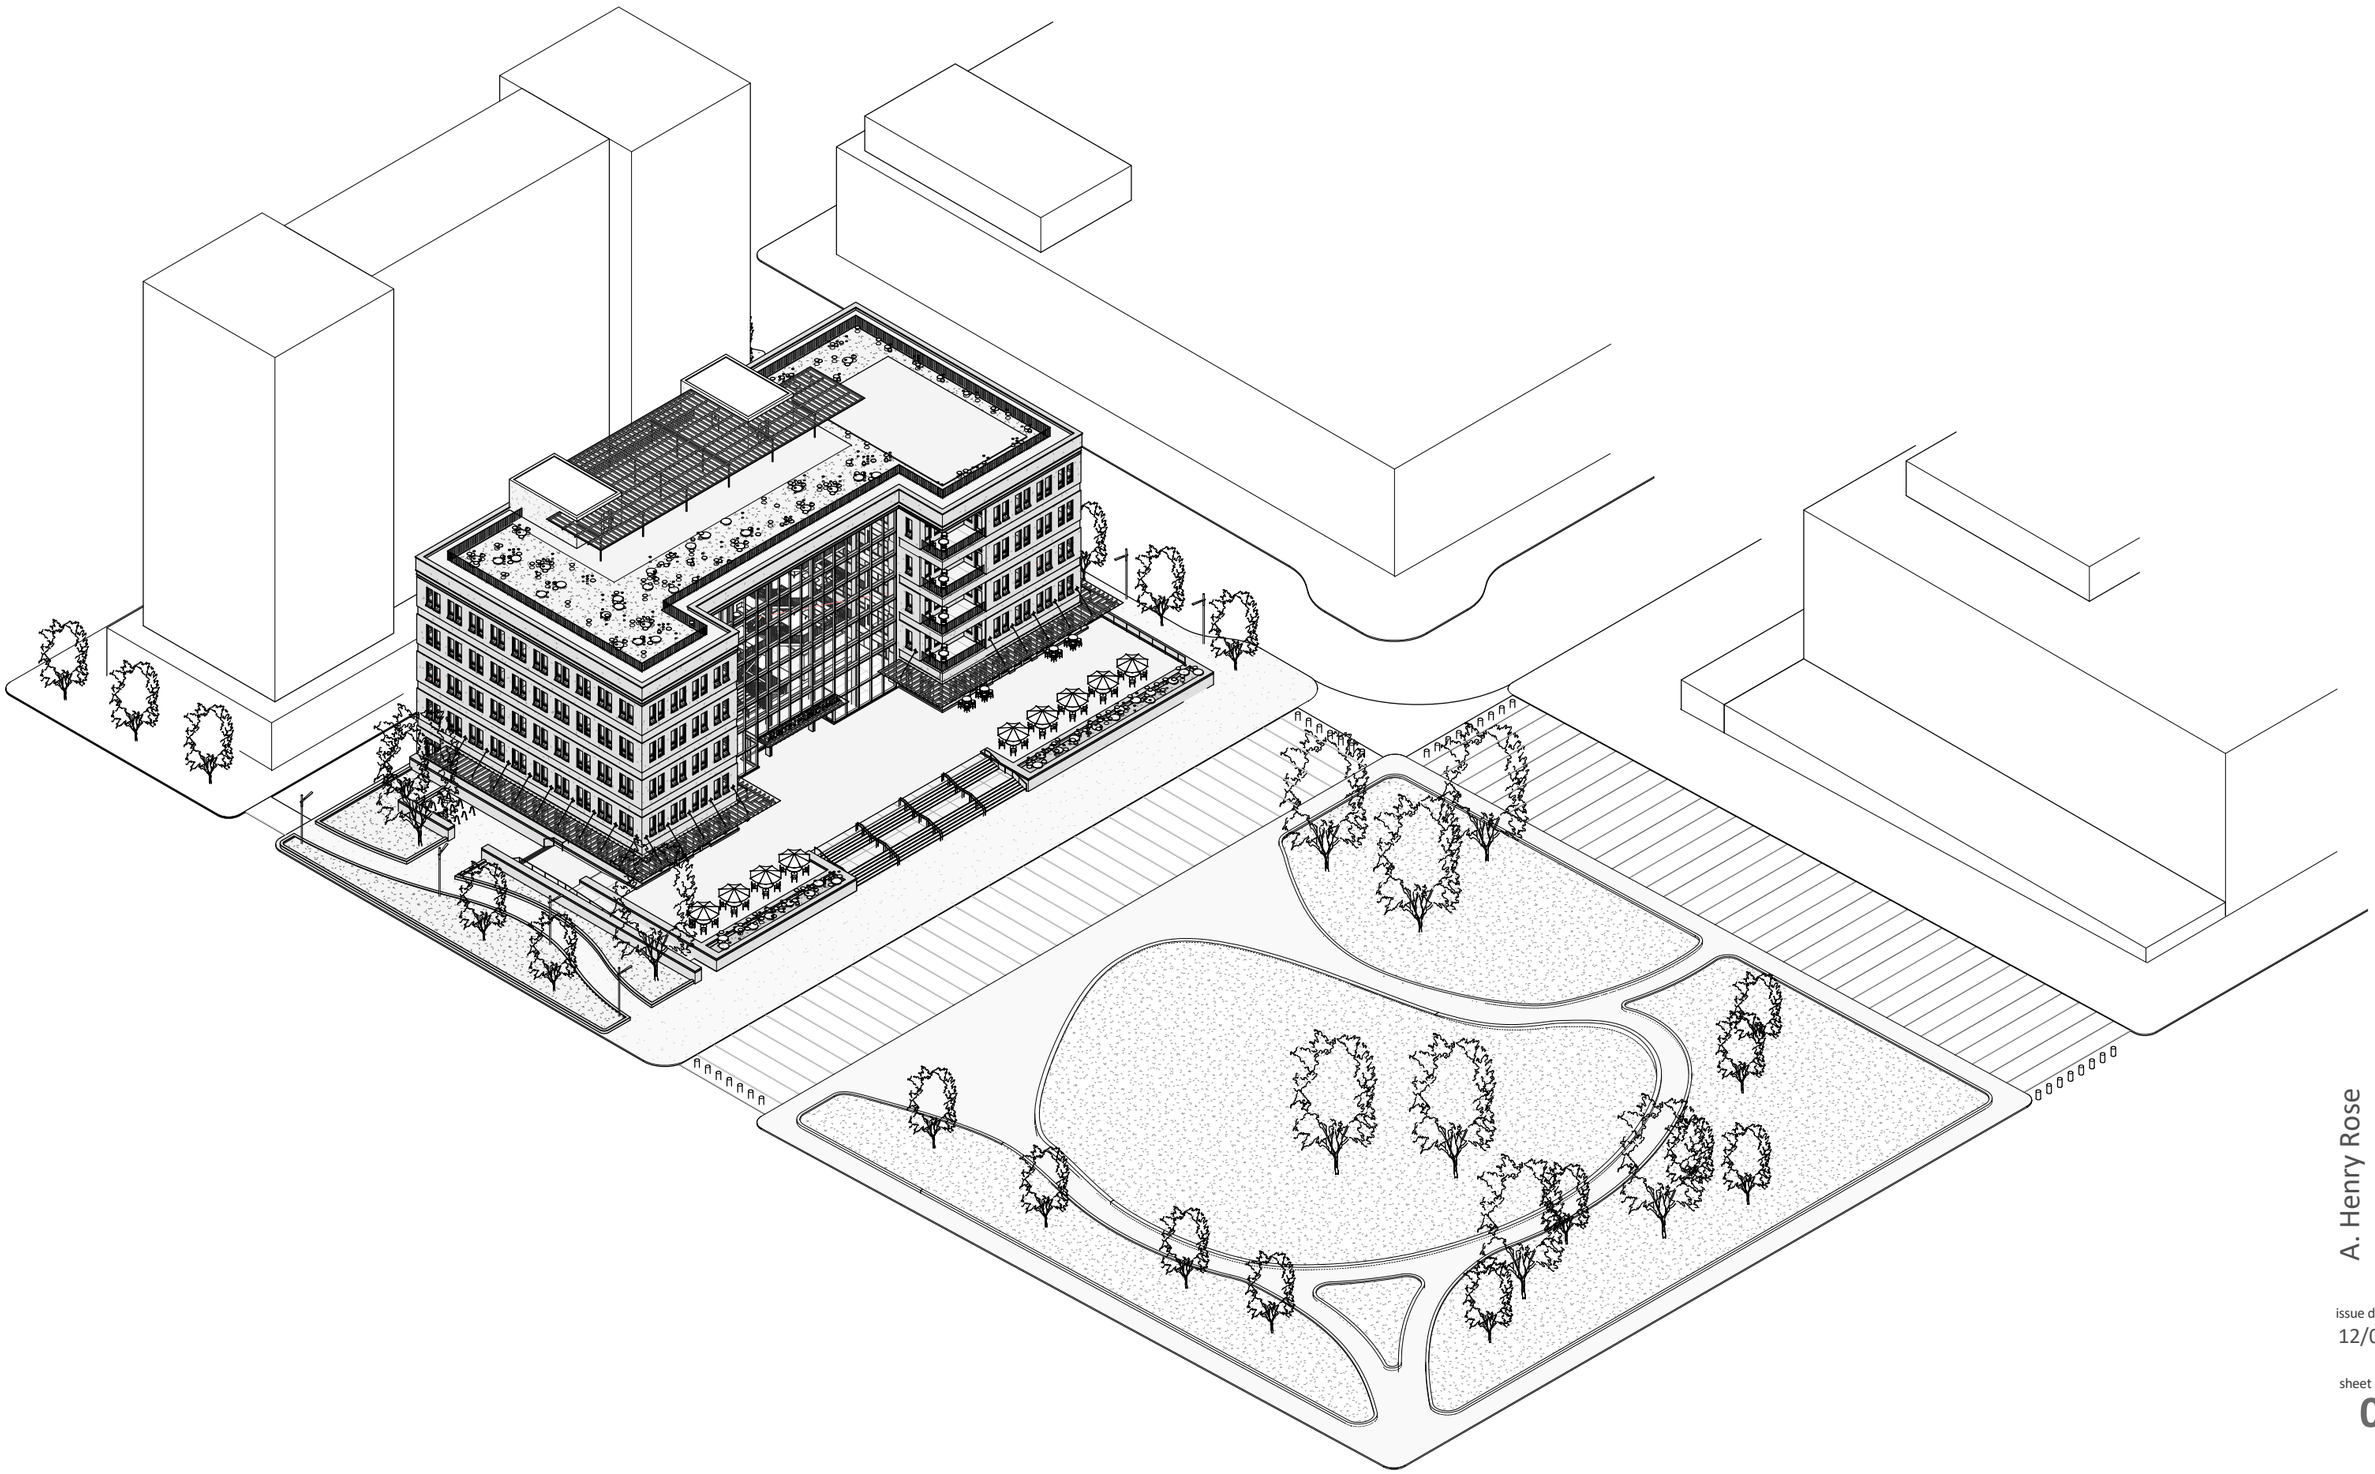

A. Henry Rose
Austin Music Hall
Axo Model

issue date:
12/03/20

sheet number:
0.7

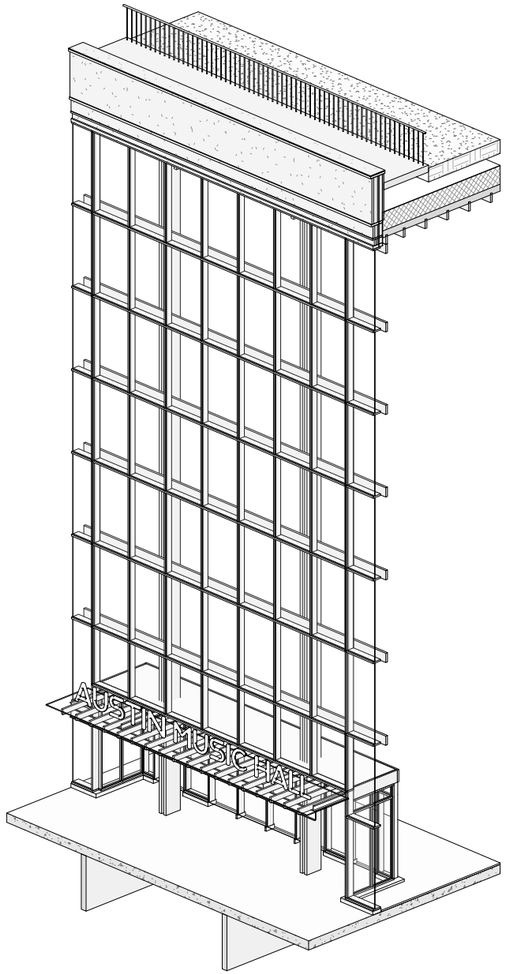

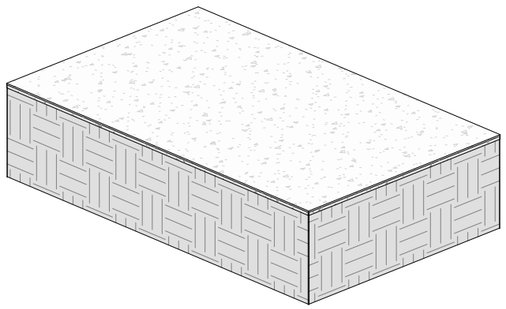

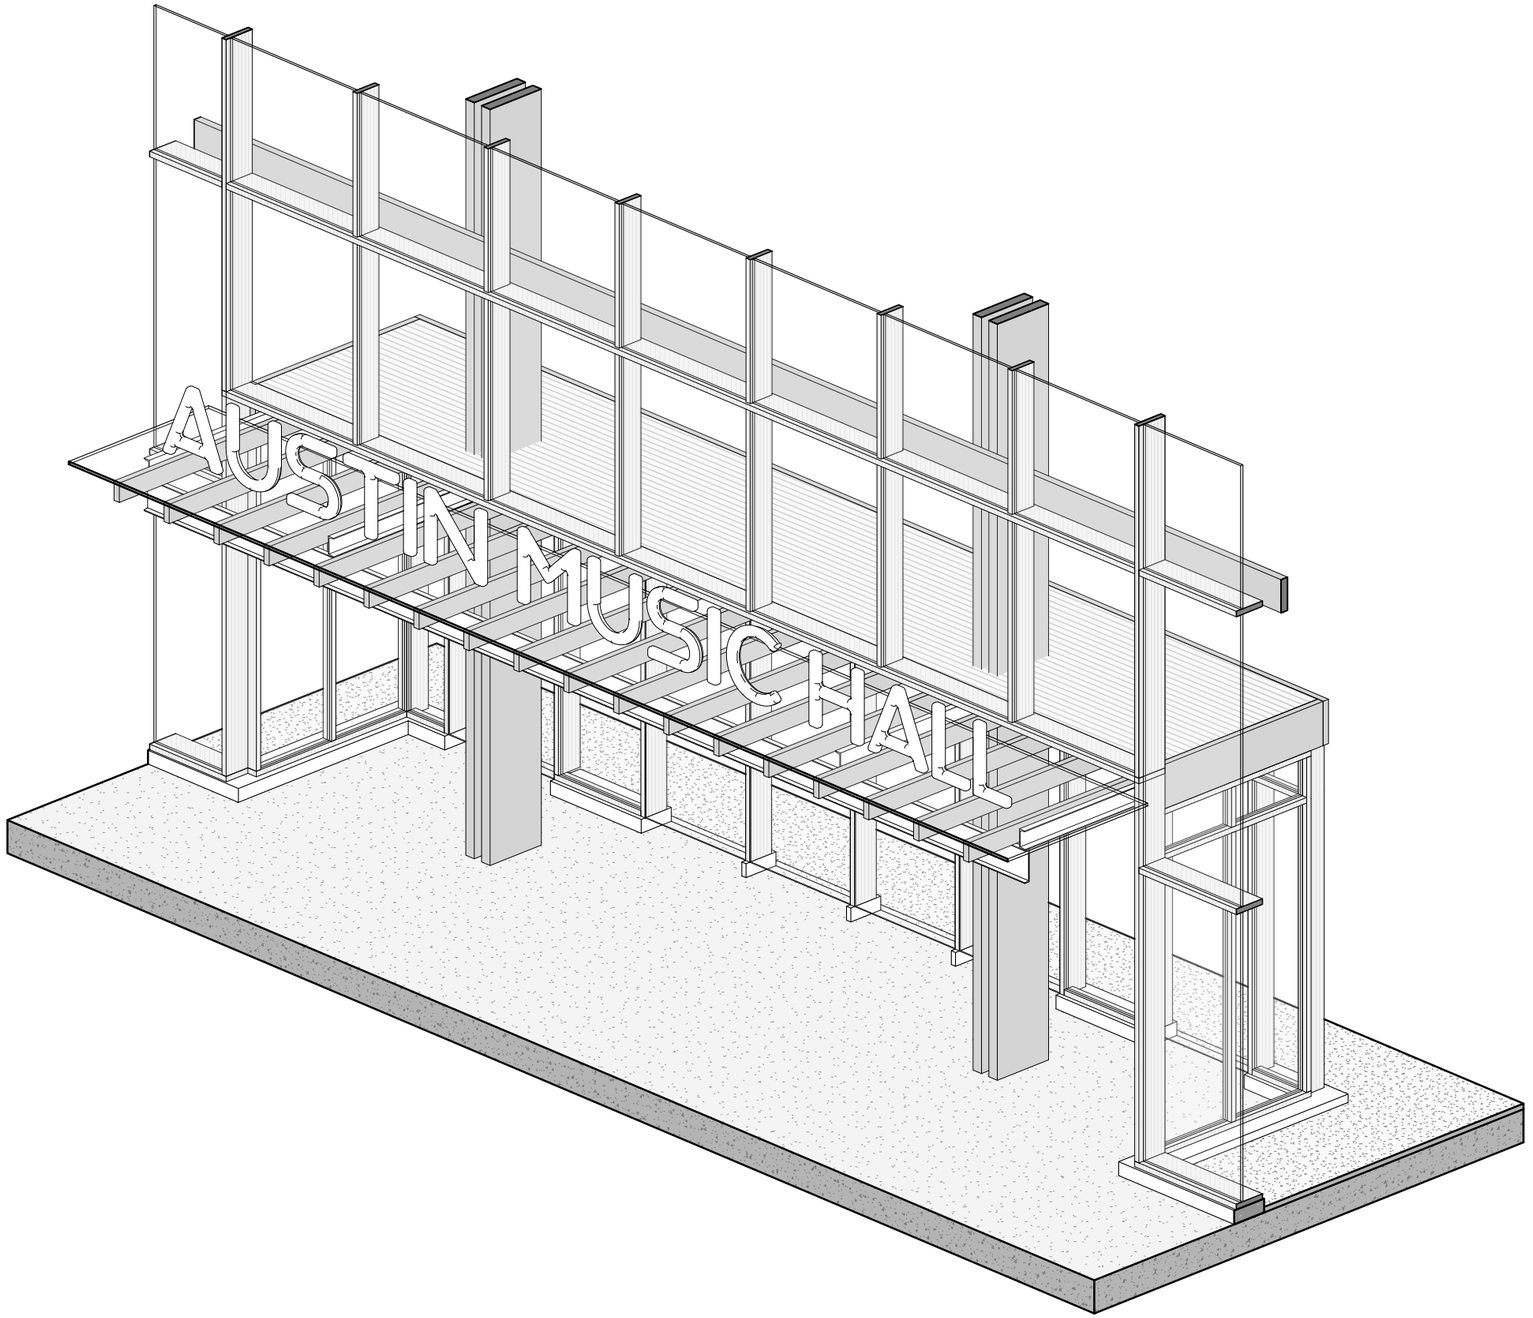

A. Henry Rose
Austin Music Hall
Entry Vestibule AXO

issue date:
3 Dec 2020

sheet number:
0.6

WOOD

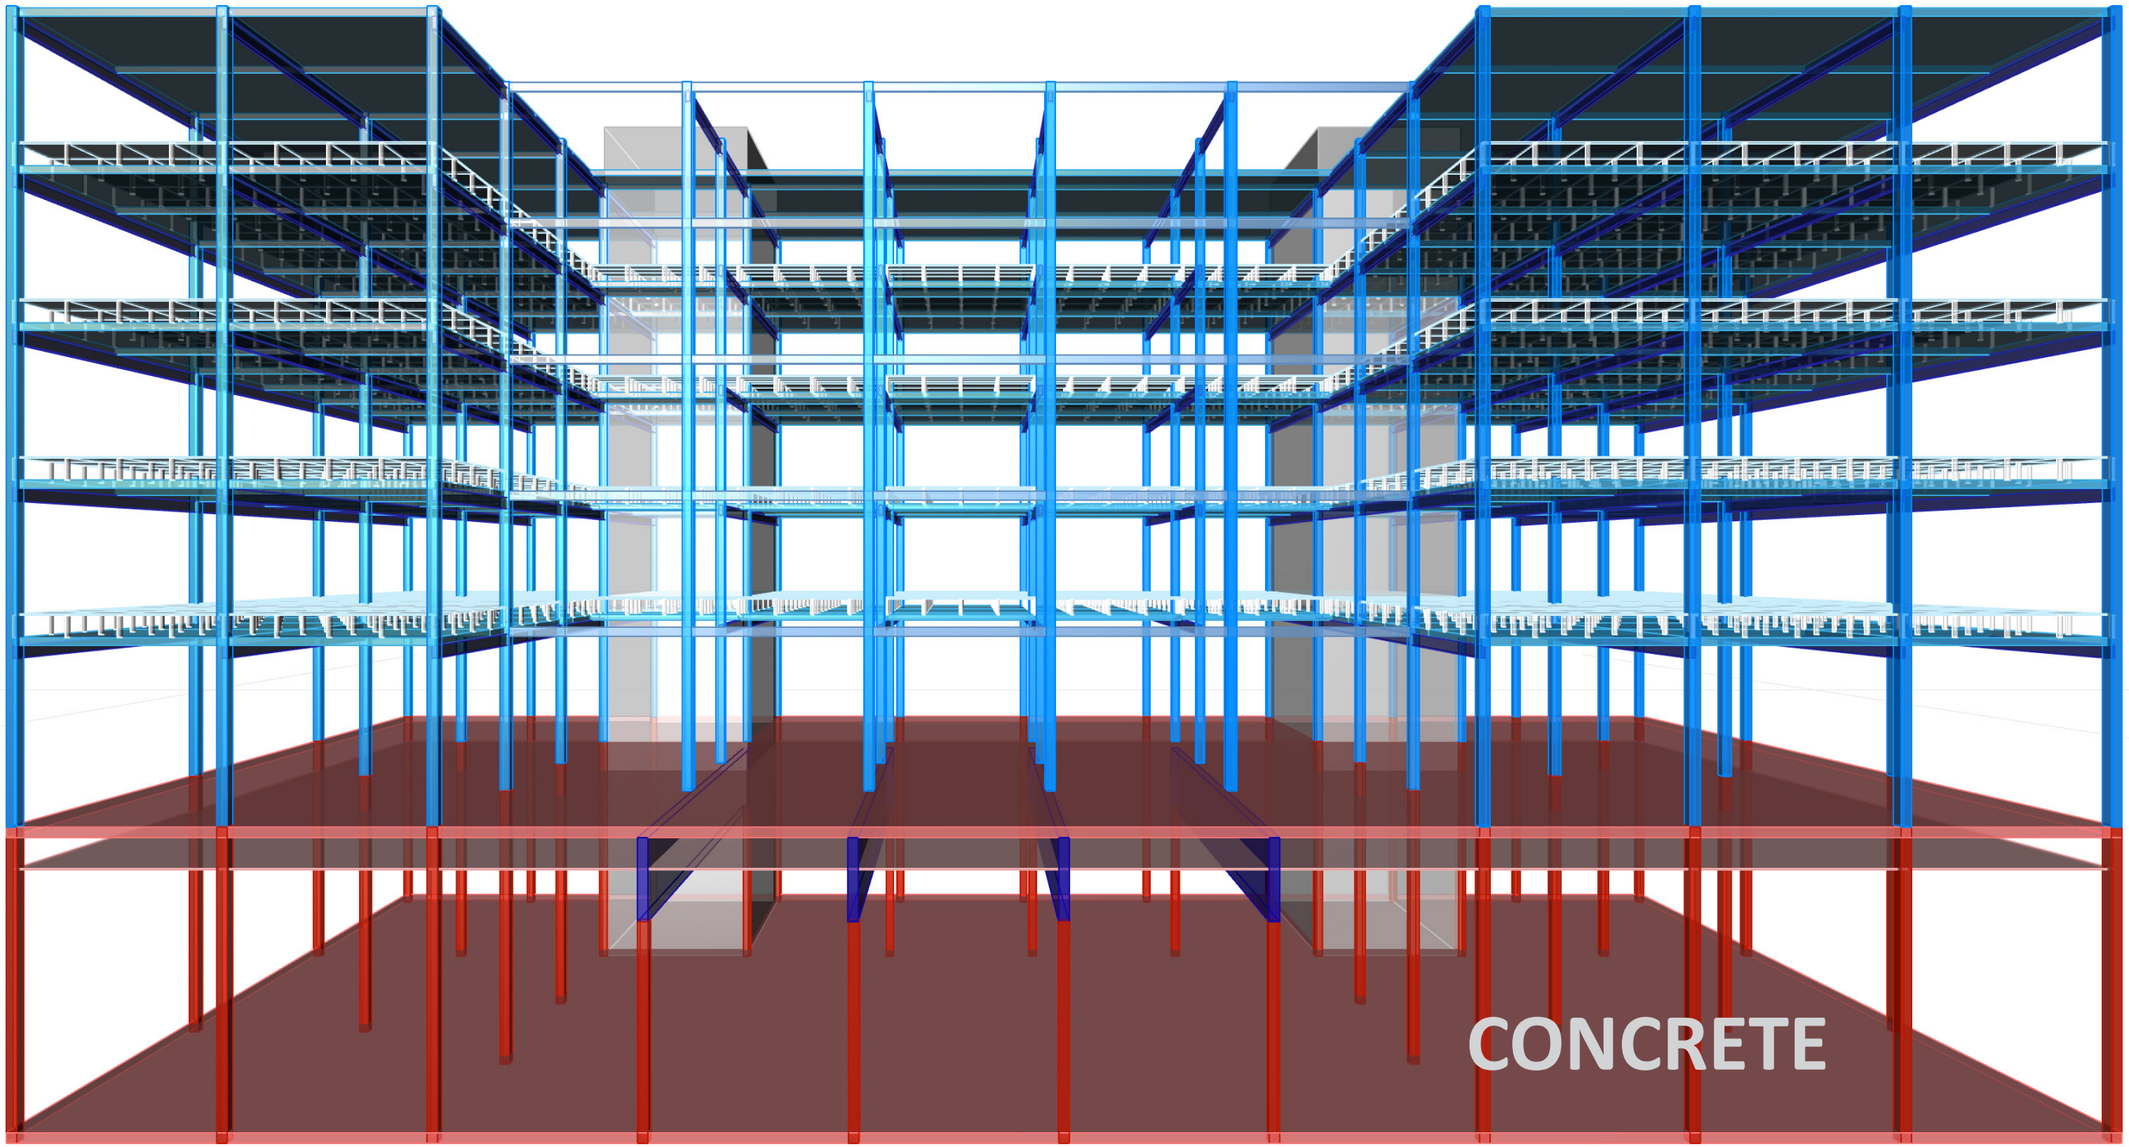

A. Henry Rose
Austin Music Hall
Structural Diagram

issue date:
16 Oct 2020

sheet number:
3.4

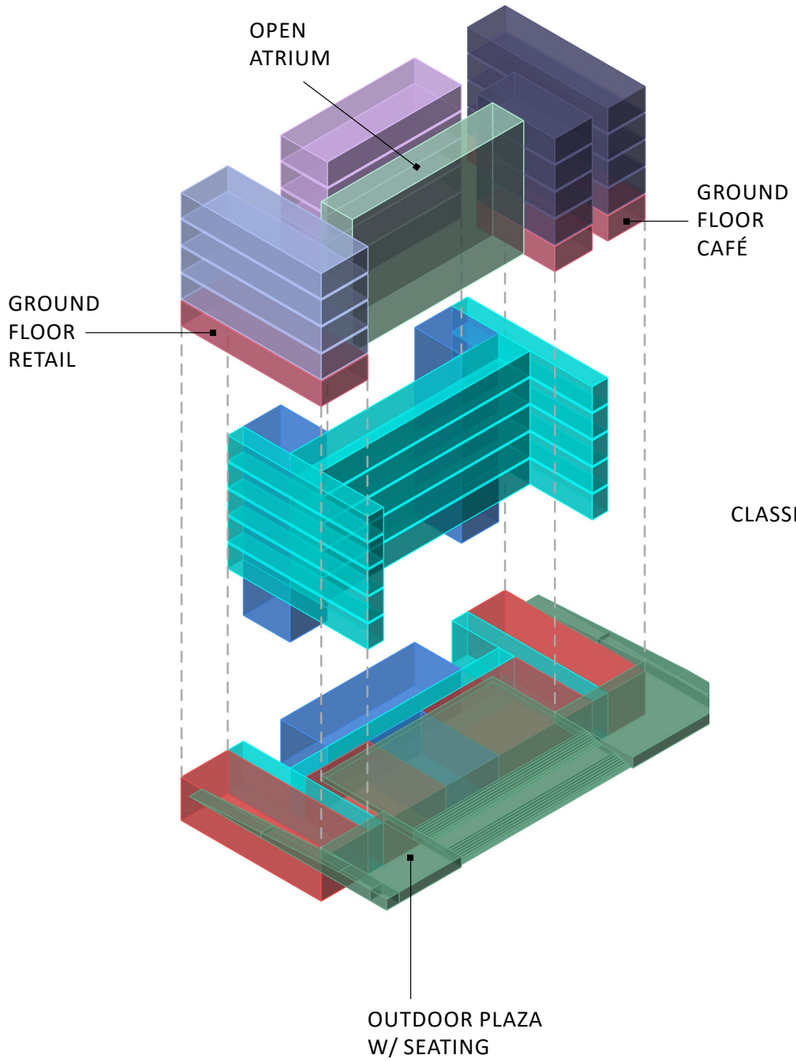

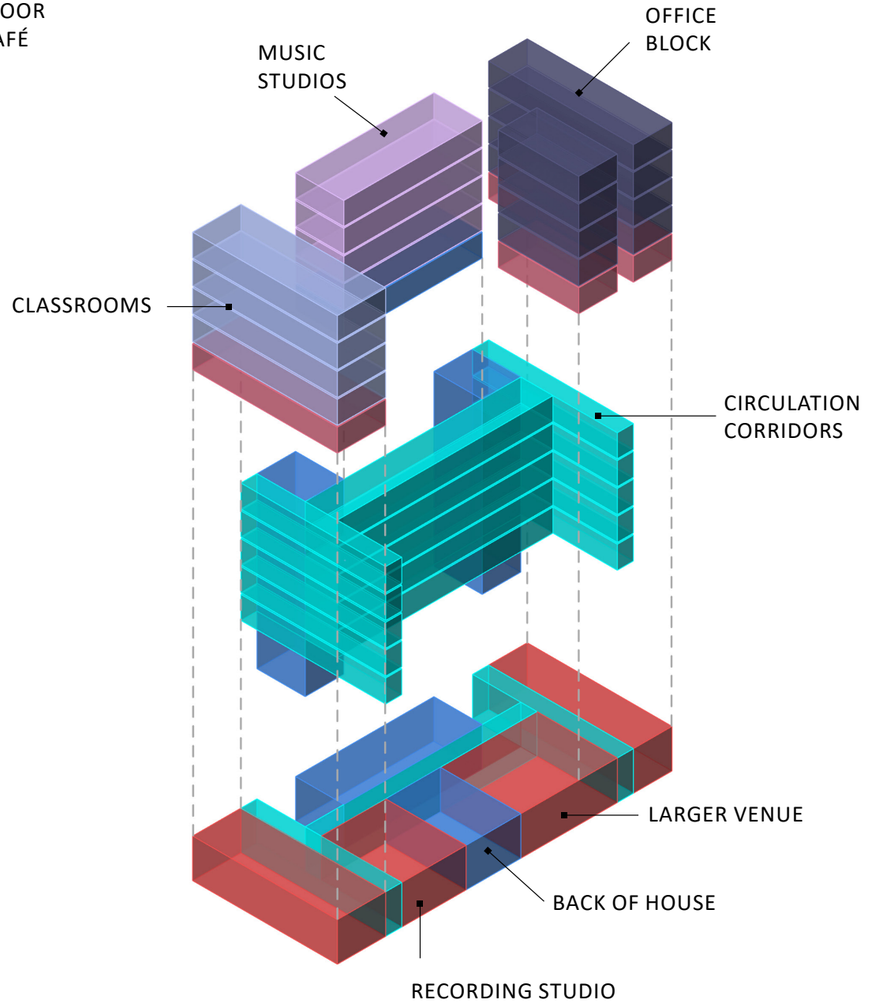

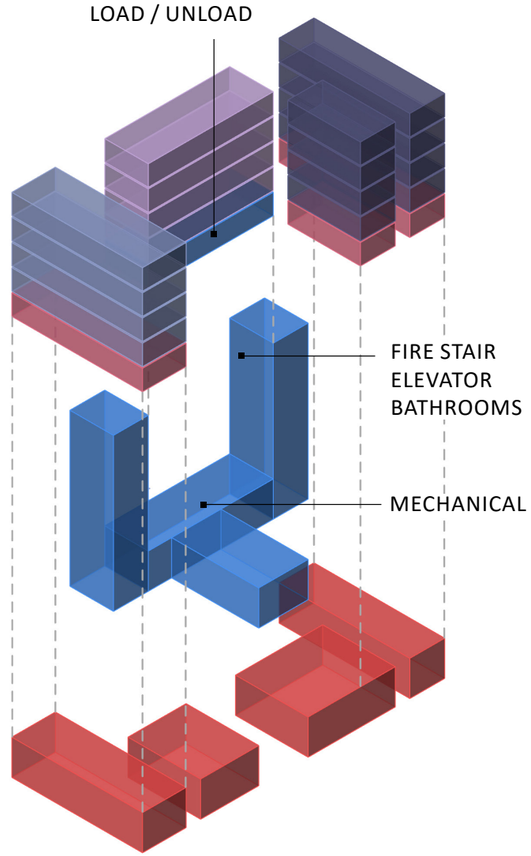

Core / Service
Circulation
Open Atrium
Outdoor Plaza
Cafe / Retail
Classrooms
Music Studios
Offices

A. Henry Rose
Austin Music Hall
Program Diagram

issue date:
16 Oct 2020

sheet number:
3.5

View from W 4th & Guadalupe

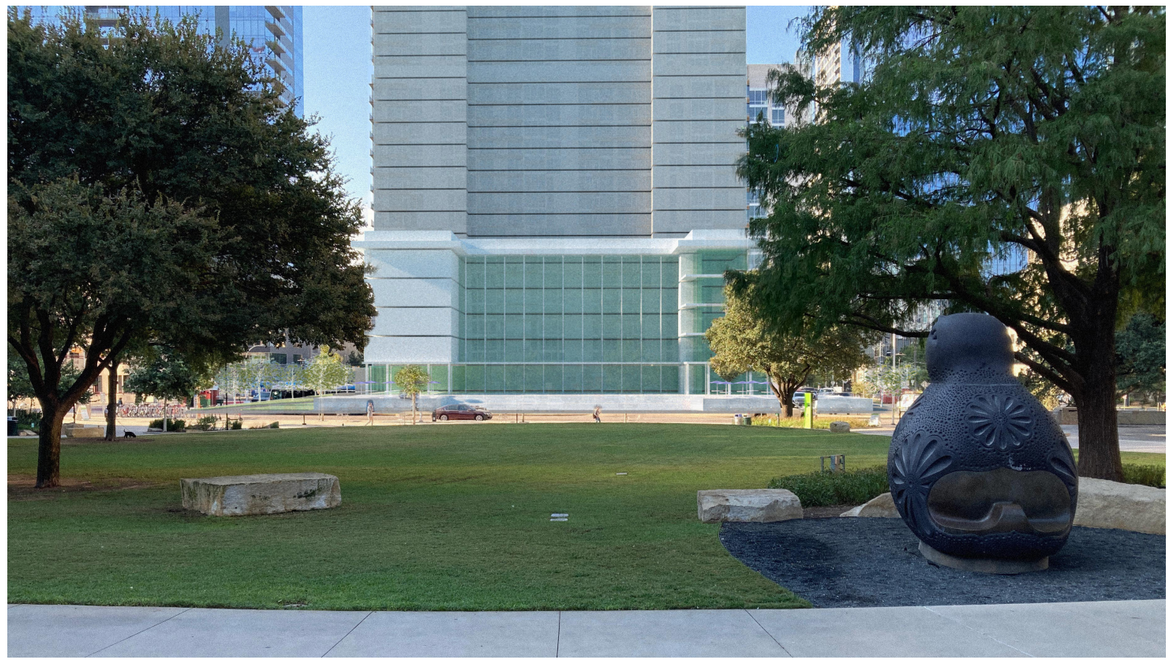

View from Republic Square

A. Henry Rose
Austin Music Hall
Massing Studies

issue date:
16 Oct 2020

sheet number:
3.6

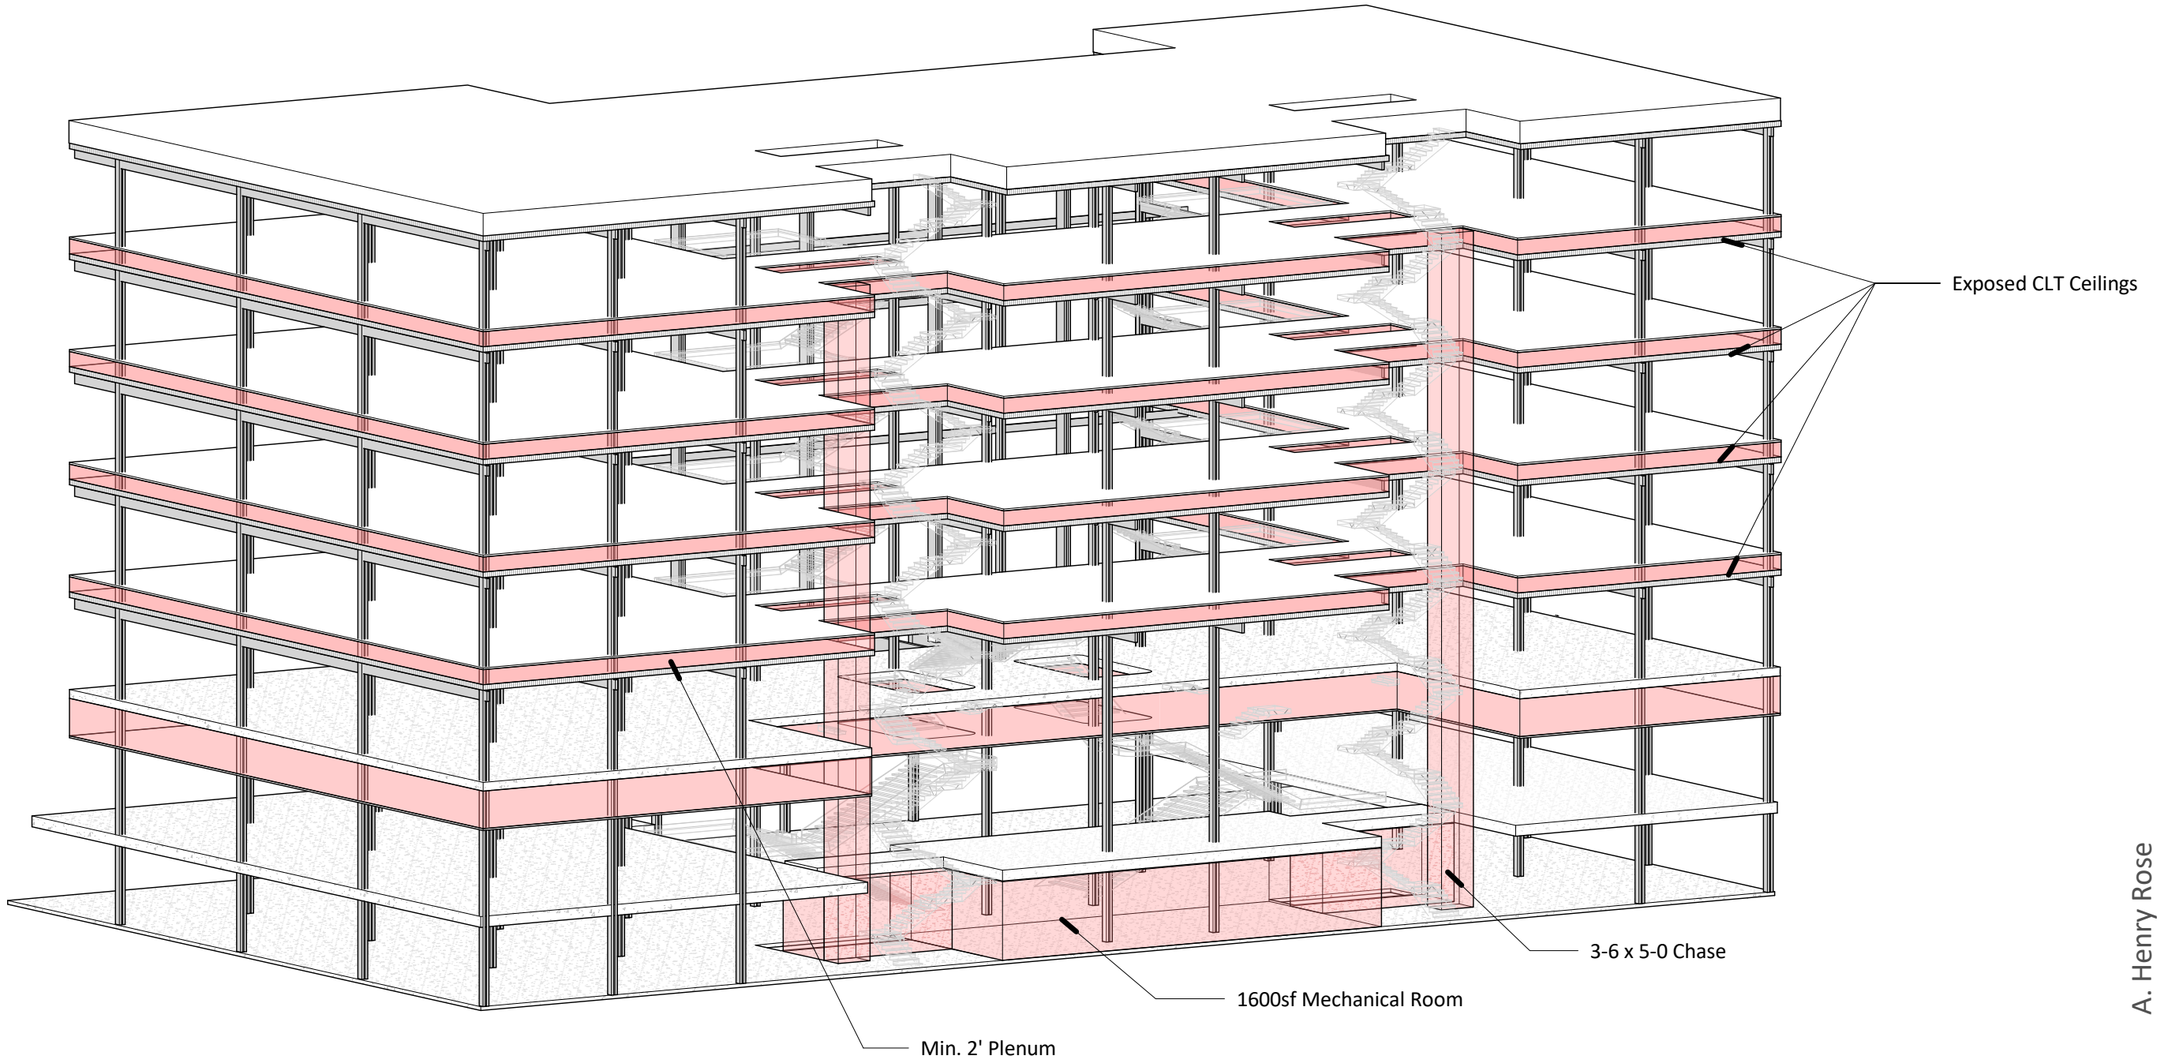

A. Henry Rose
Austin Music Hall
MEP Diagram

issue date:
11/24/20

sheet number:
3.1

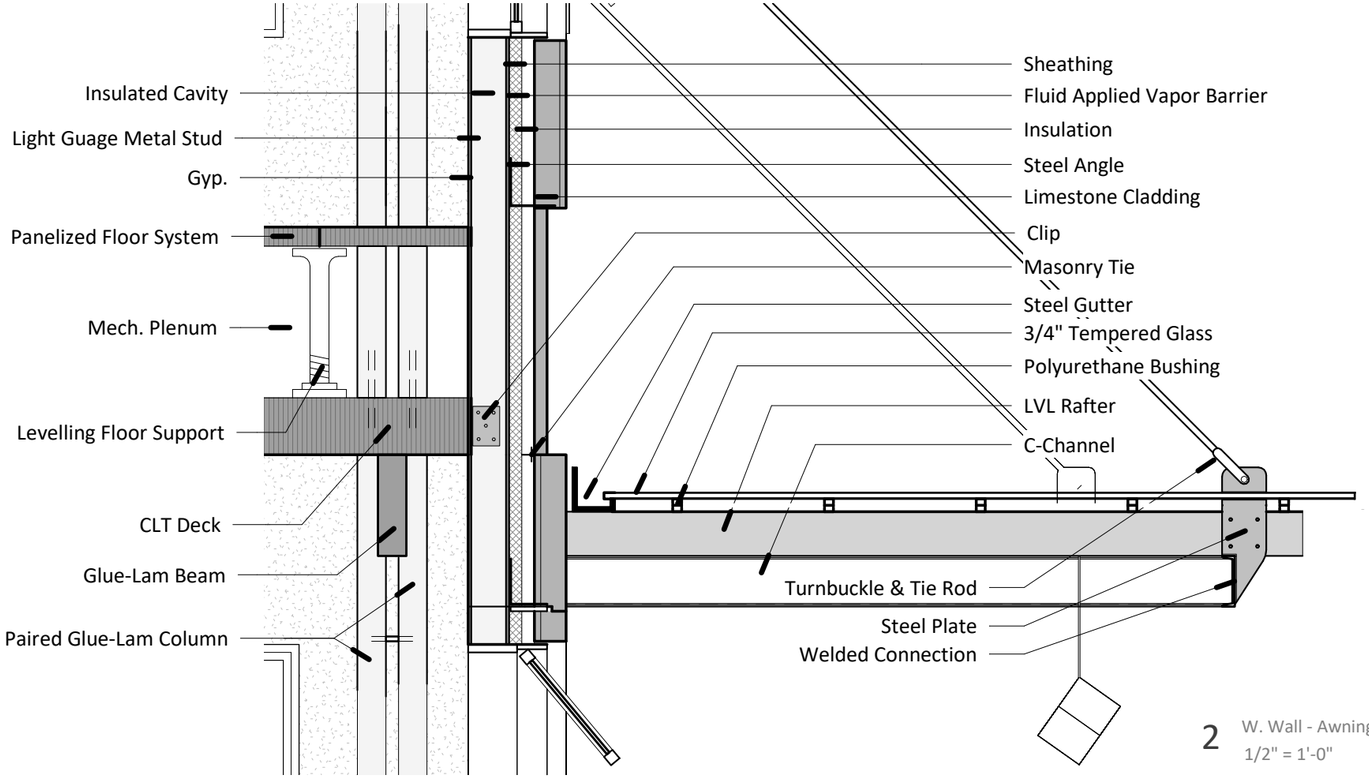

2 W. Wall - Awning
1/2" = 1'-0"

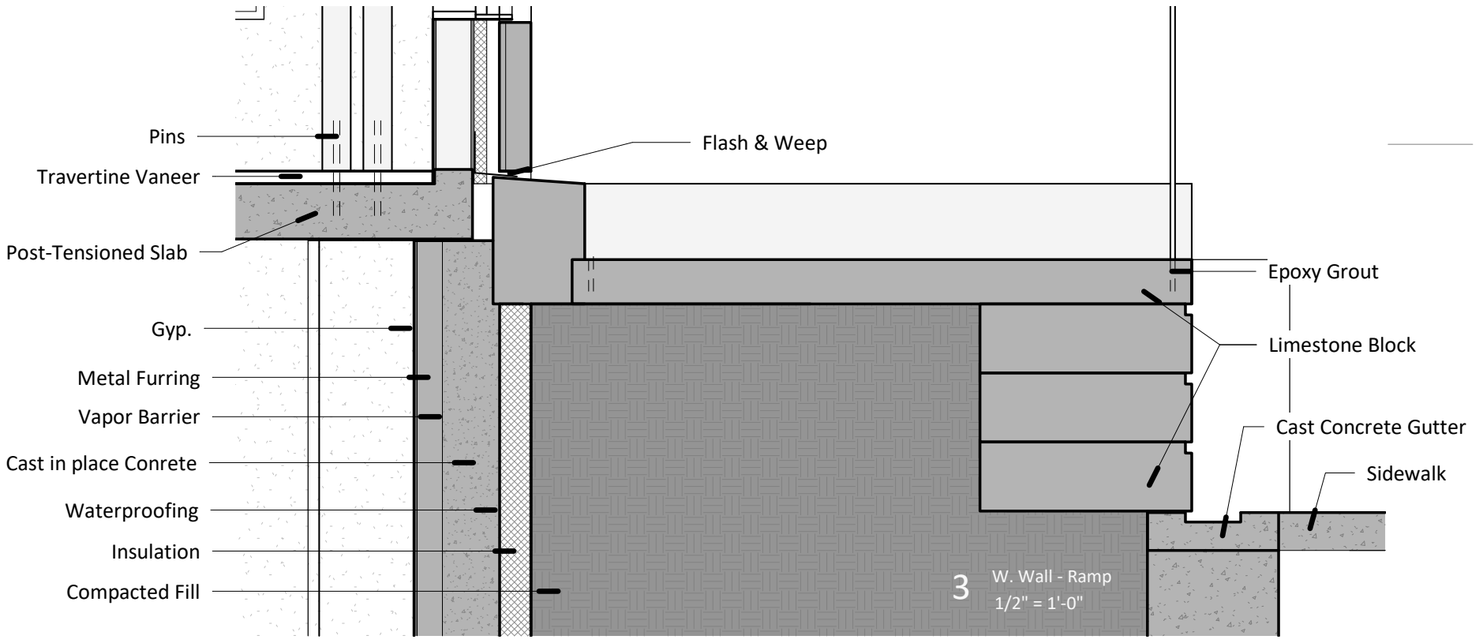

3 W. Wall - Ramp
1/2" = 1'-0"

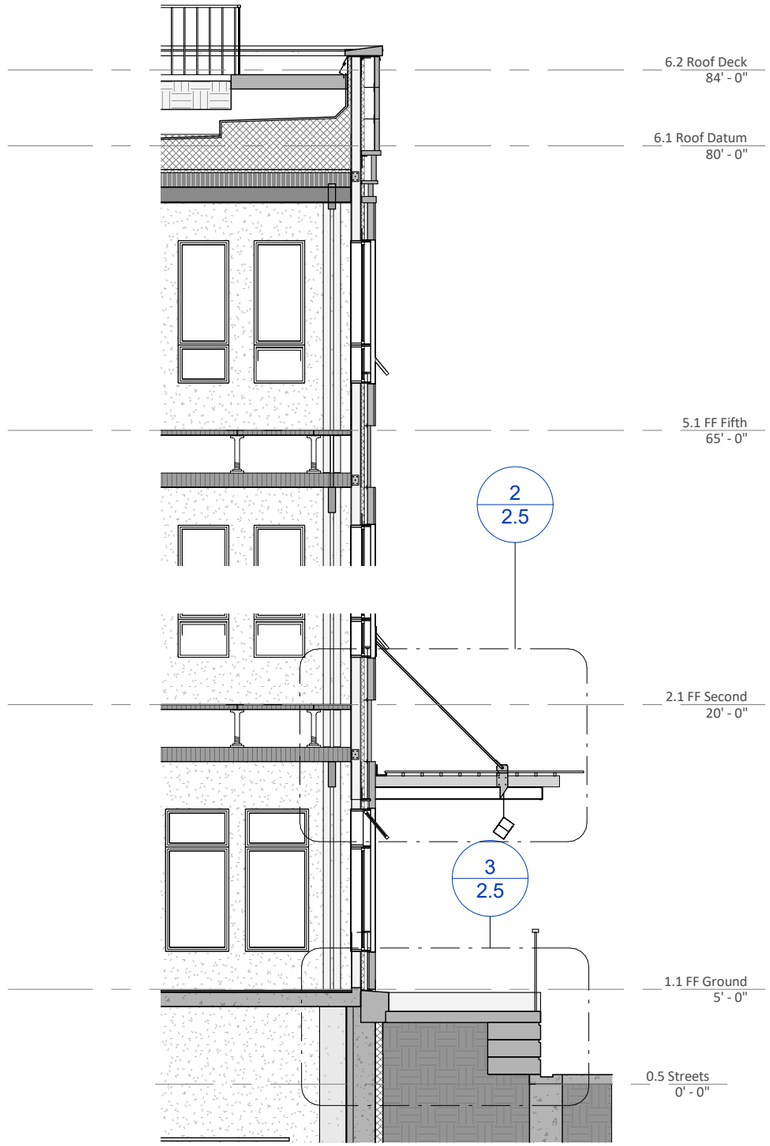

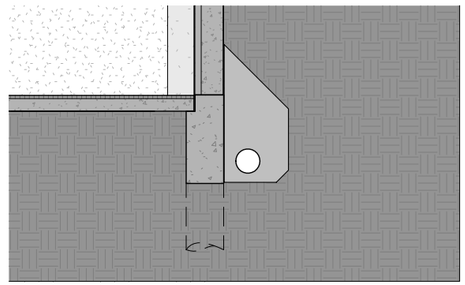

1 W. Wall Section
1/8" = 1'-0"

A. Henry Rose
Austin Music Hall
Masonry Wall Section

issue date:
11/15/20

sheet number:
2.5

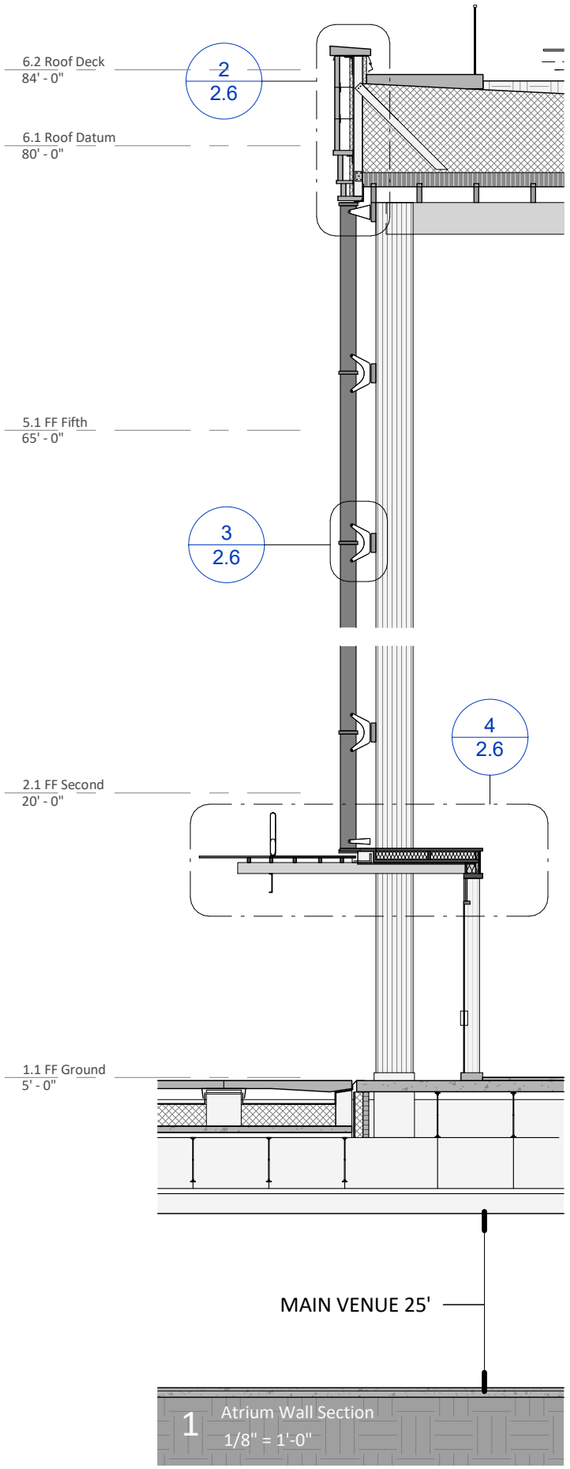

1 Atrium Wall Section
1/8" = 1'-0"

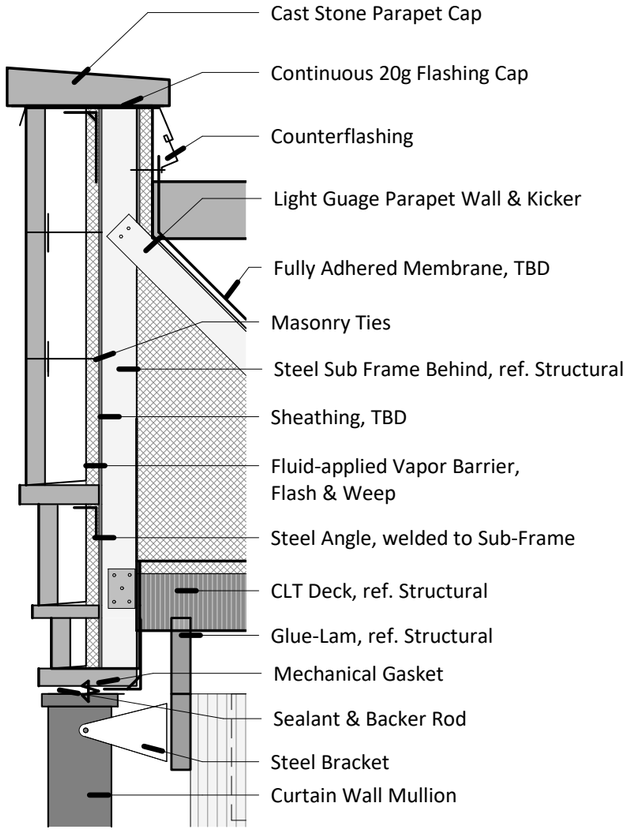

2 Atrium - Parapet Detail
1/2" = 1'-0"

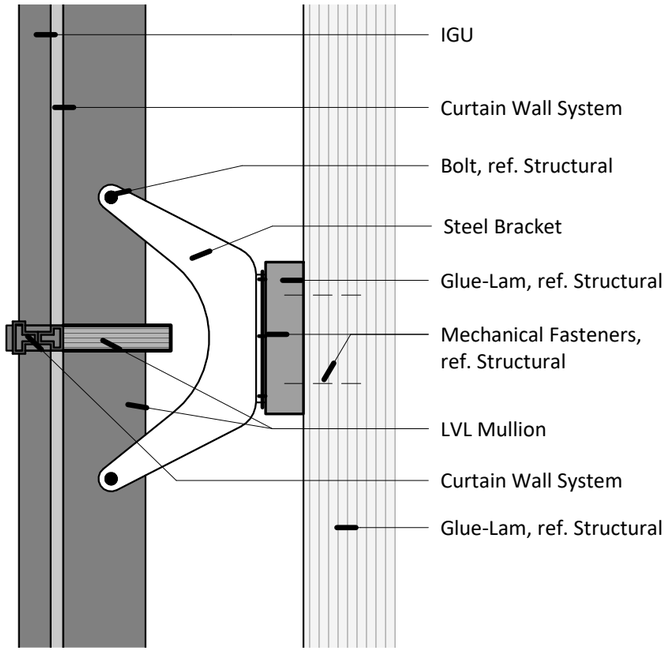

3 Atrium - Curtain Wall Connection
1" = 1'-0"

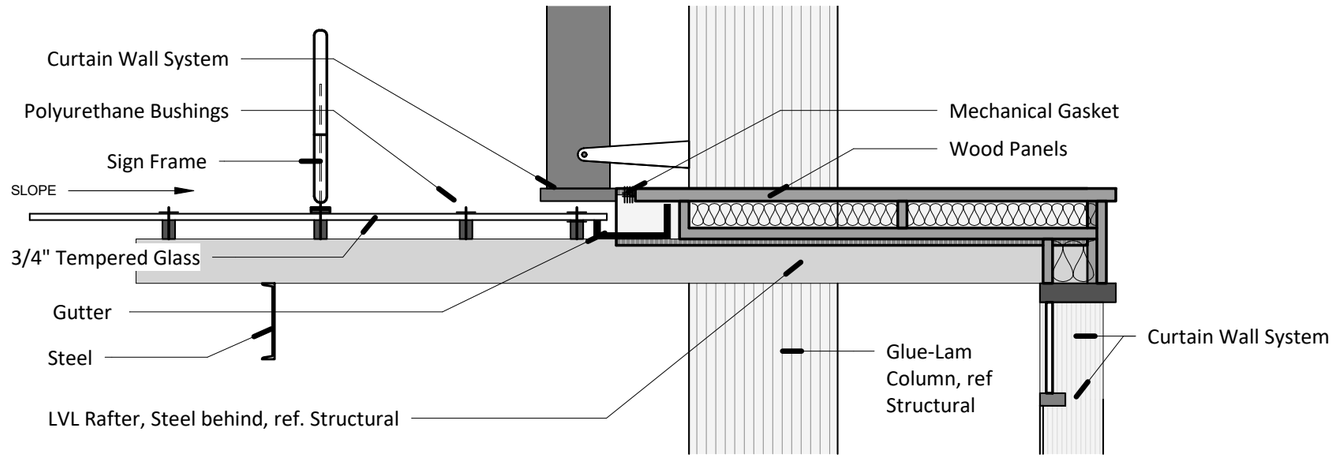

4 Atrium - Entrance Vestibule
1/2" = 1'-0"

A. Henry Rose
Austin Music Hall
Atrium Wall Section

issue date:
11/12/20

sheet number:
2.6

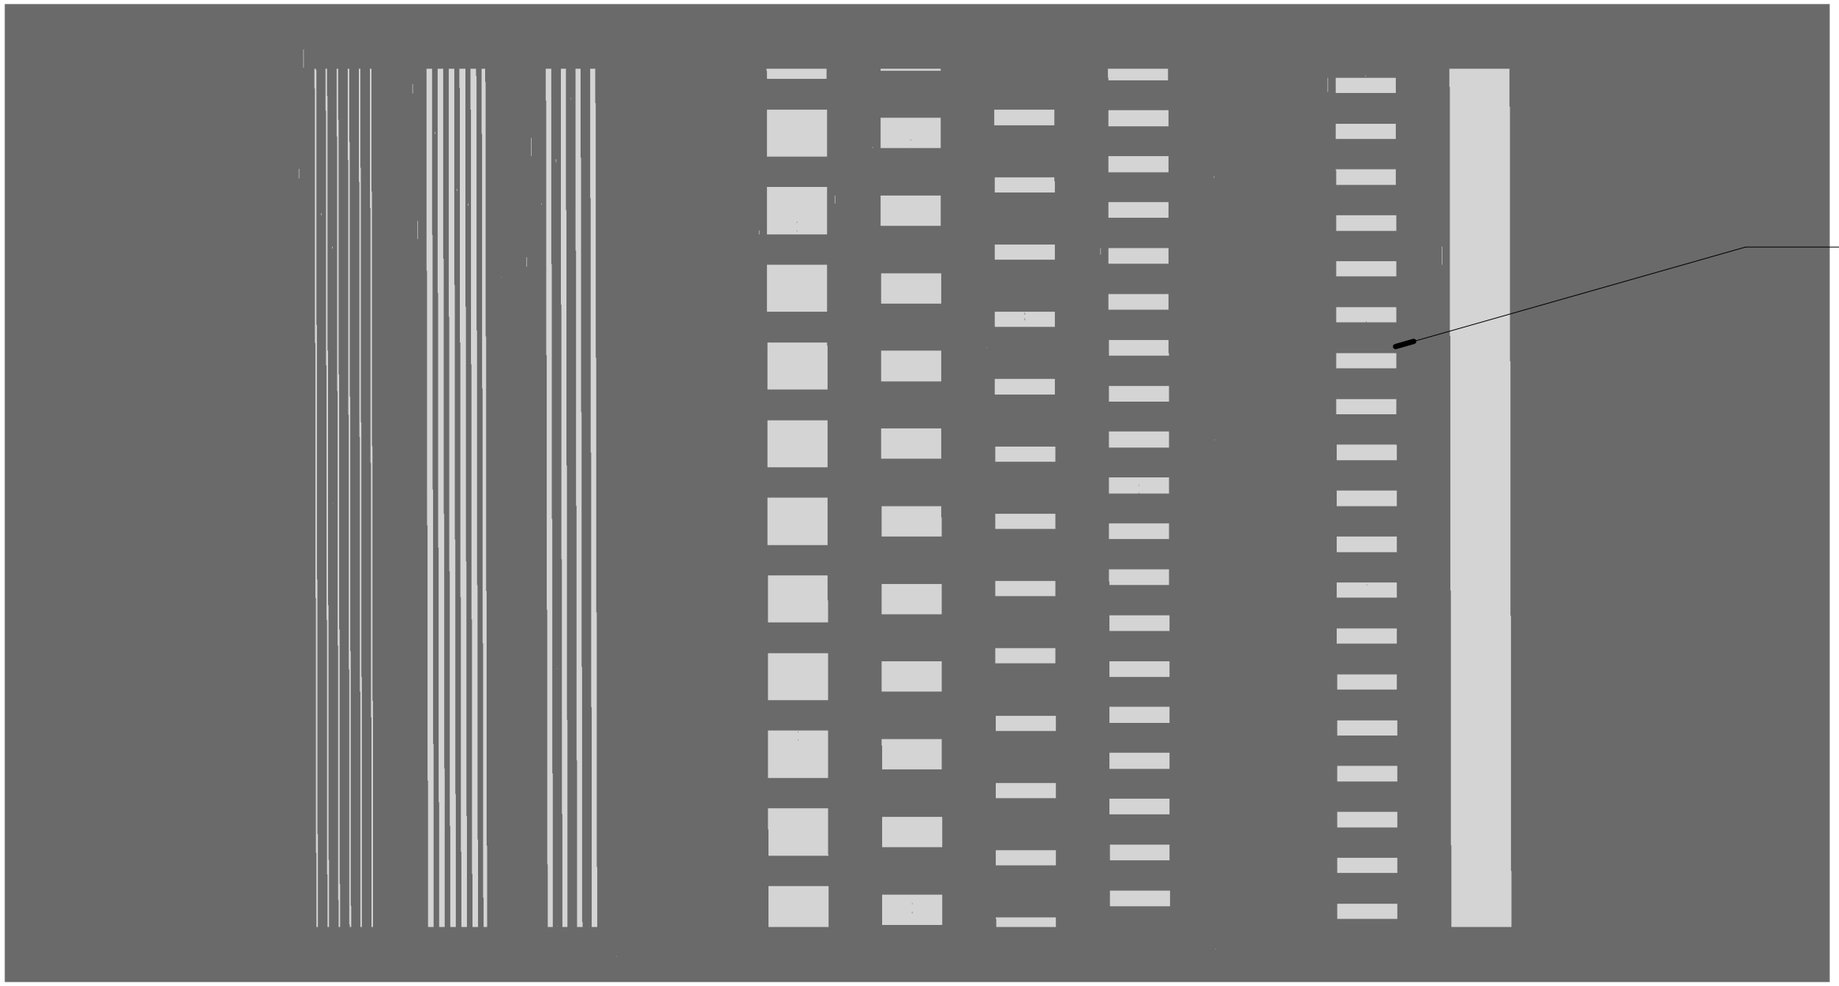

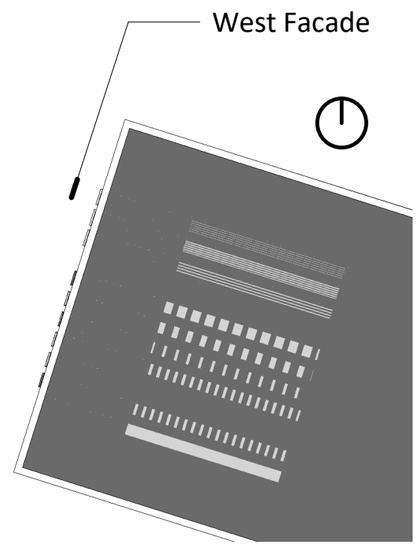

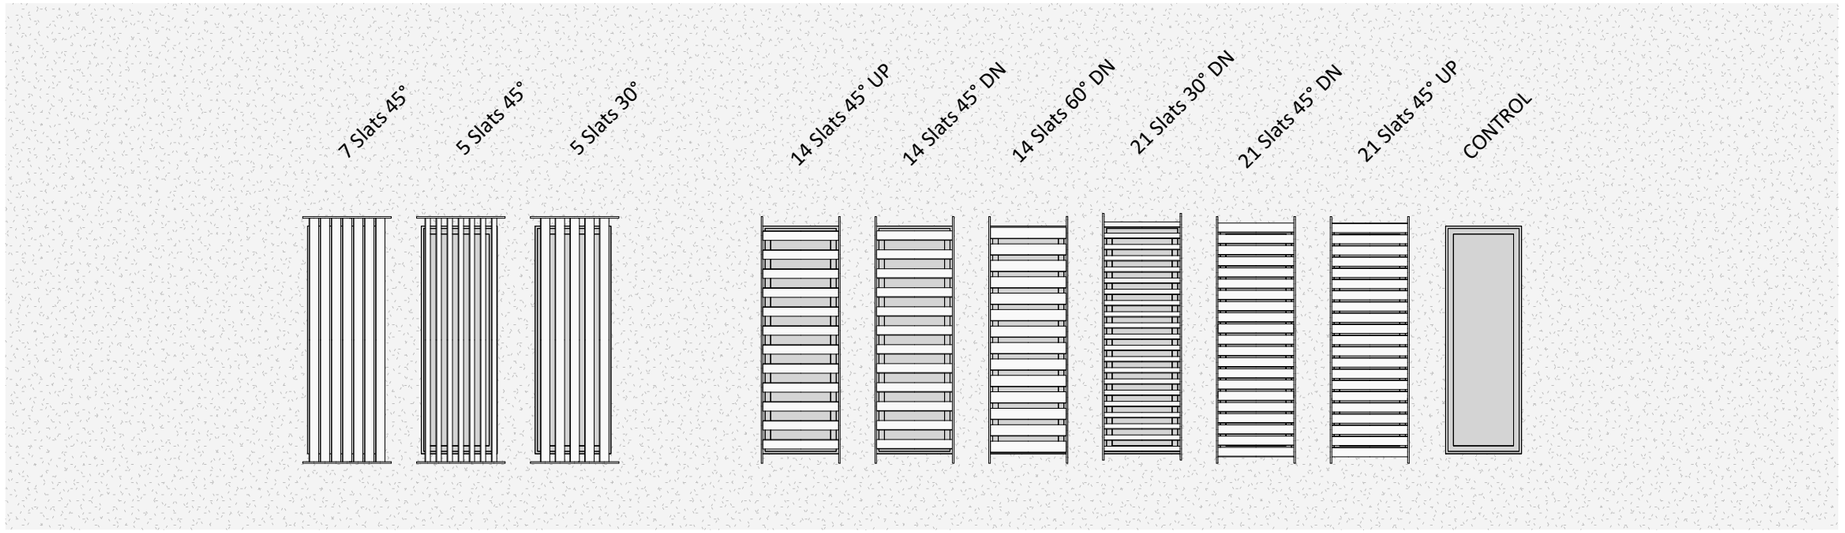

A. Henry Rose
Austin Music Hall
Sun Exposure Study

issue date:
11/24/20

sheet number:
4.2